
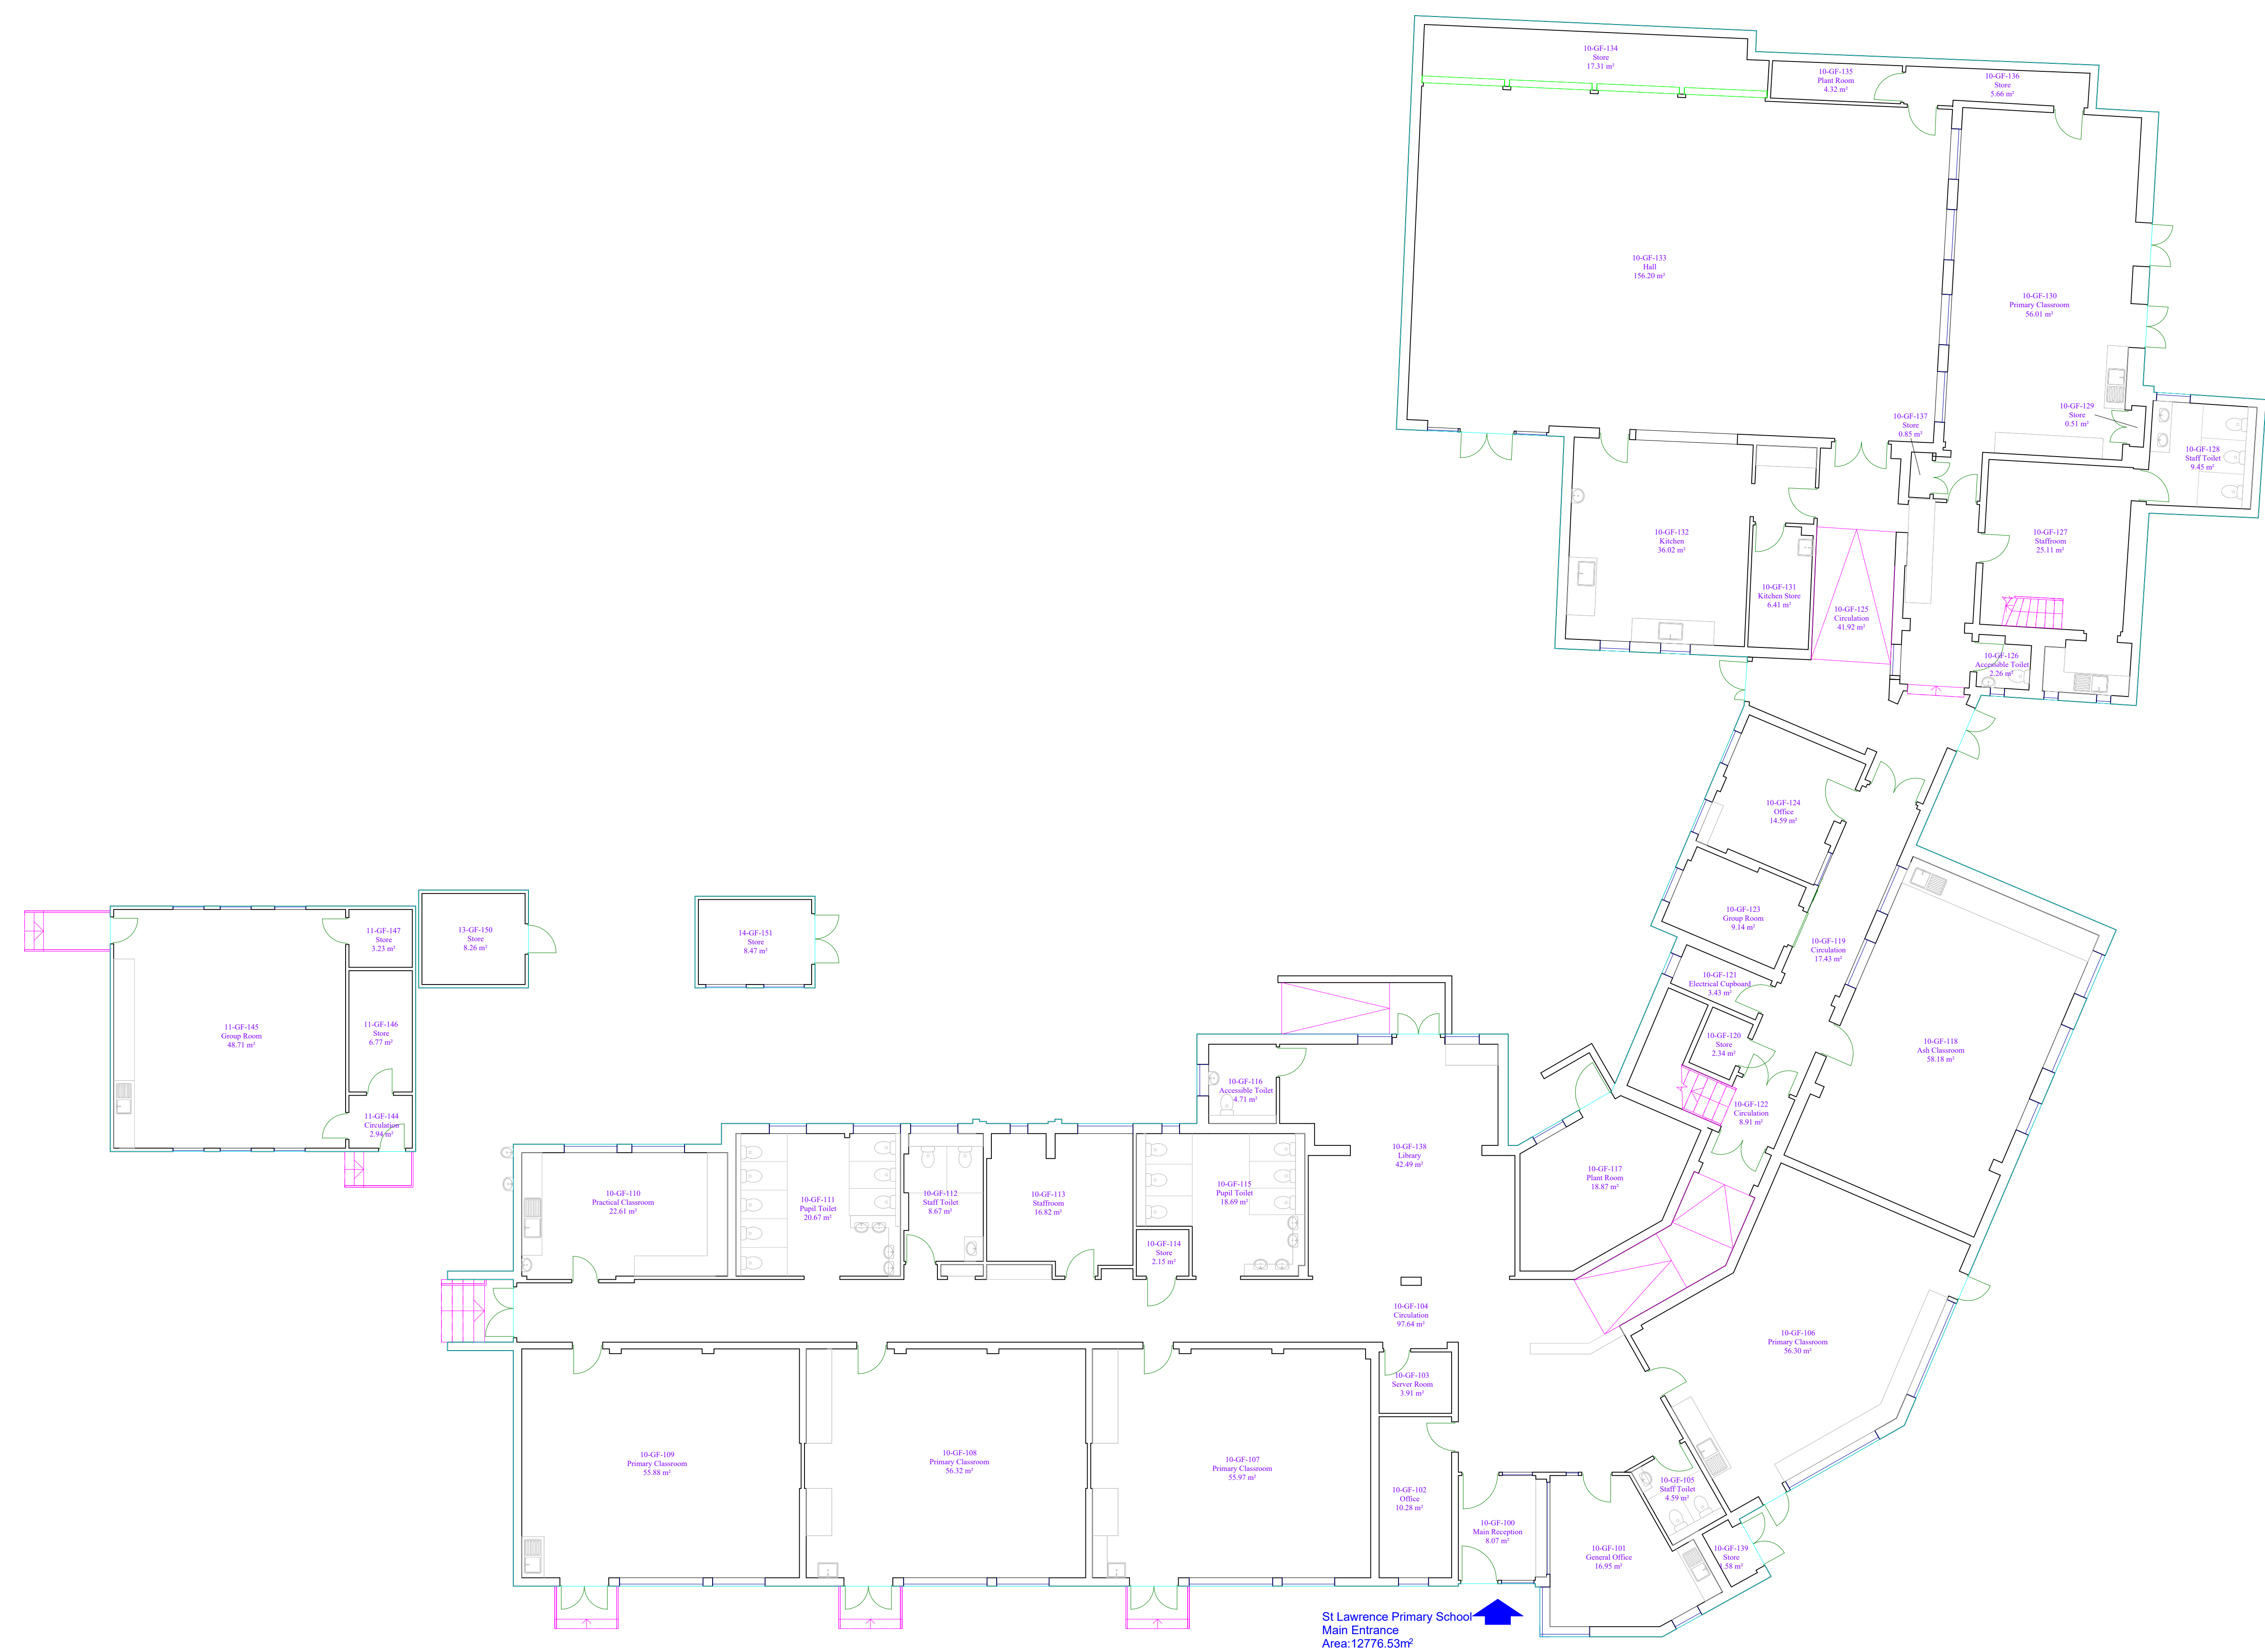


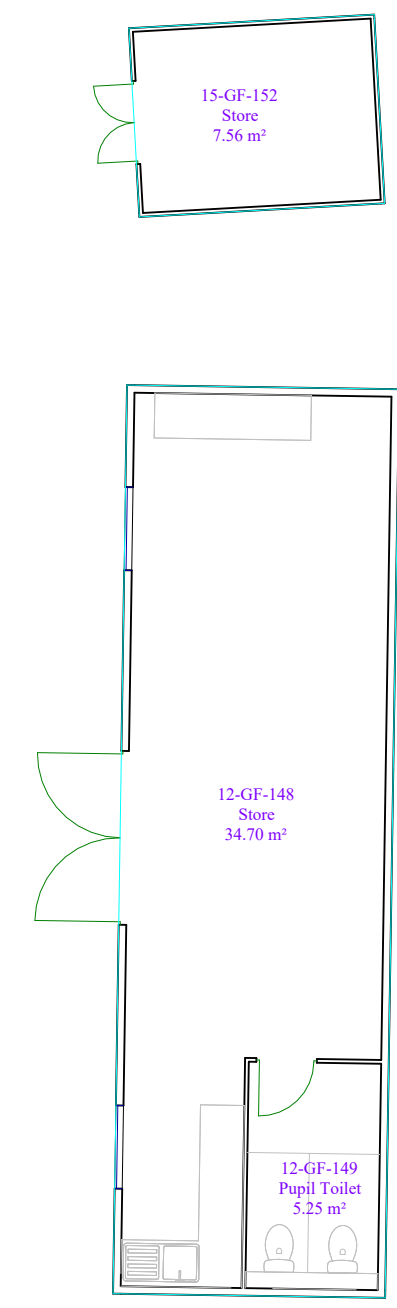

01253 376376
info@schoolpropertymatters.co.uk
www.schoolpropertymatters.co.uk

Client The Howard Partnership Trust

Building St Lawrence Primary School

Address Lower Road, Effingham, Leatherhead, KT24 5JP

Scale 1 : 100




Revision A

Date 06/12/2024

Sheet Floor Plan (Ground Floor)

This plan and associated data has been produced by School Property Matters Limited on behalf of The Howard Partnership Trust. The graphical elements are representations only and the data held within collected from a range of sources believed to be correct at the time of issue. Liability for errors is limited to the contract value for creating or updating the data.

© Copyright School Property Matters Limited 2024

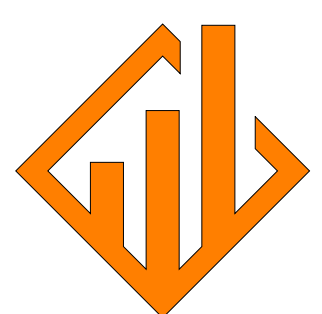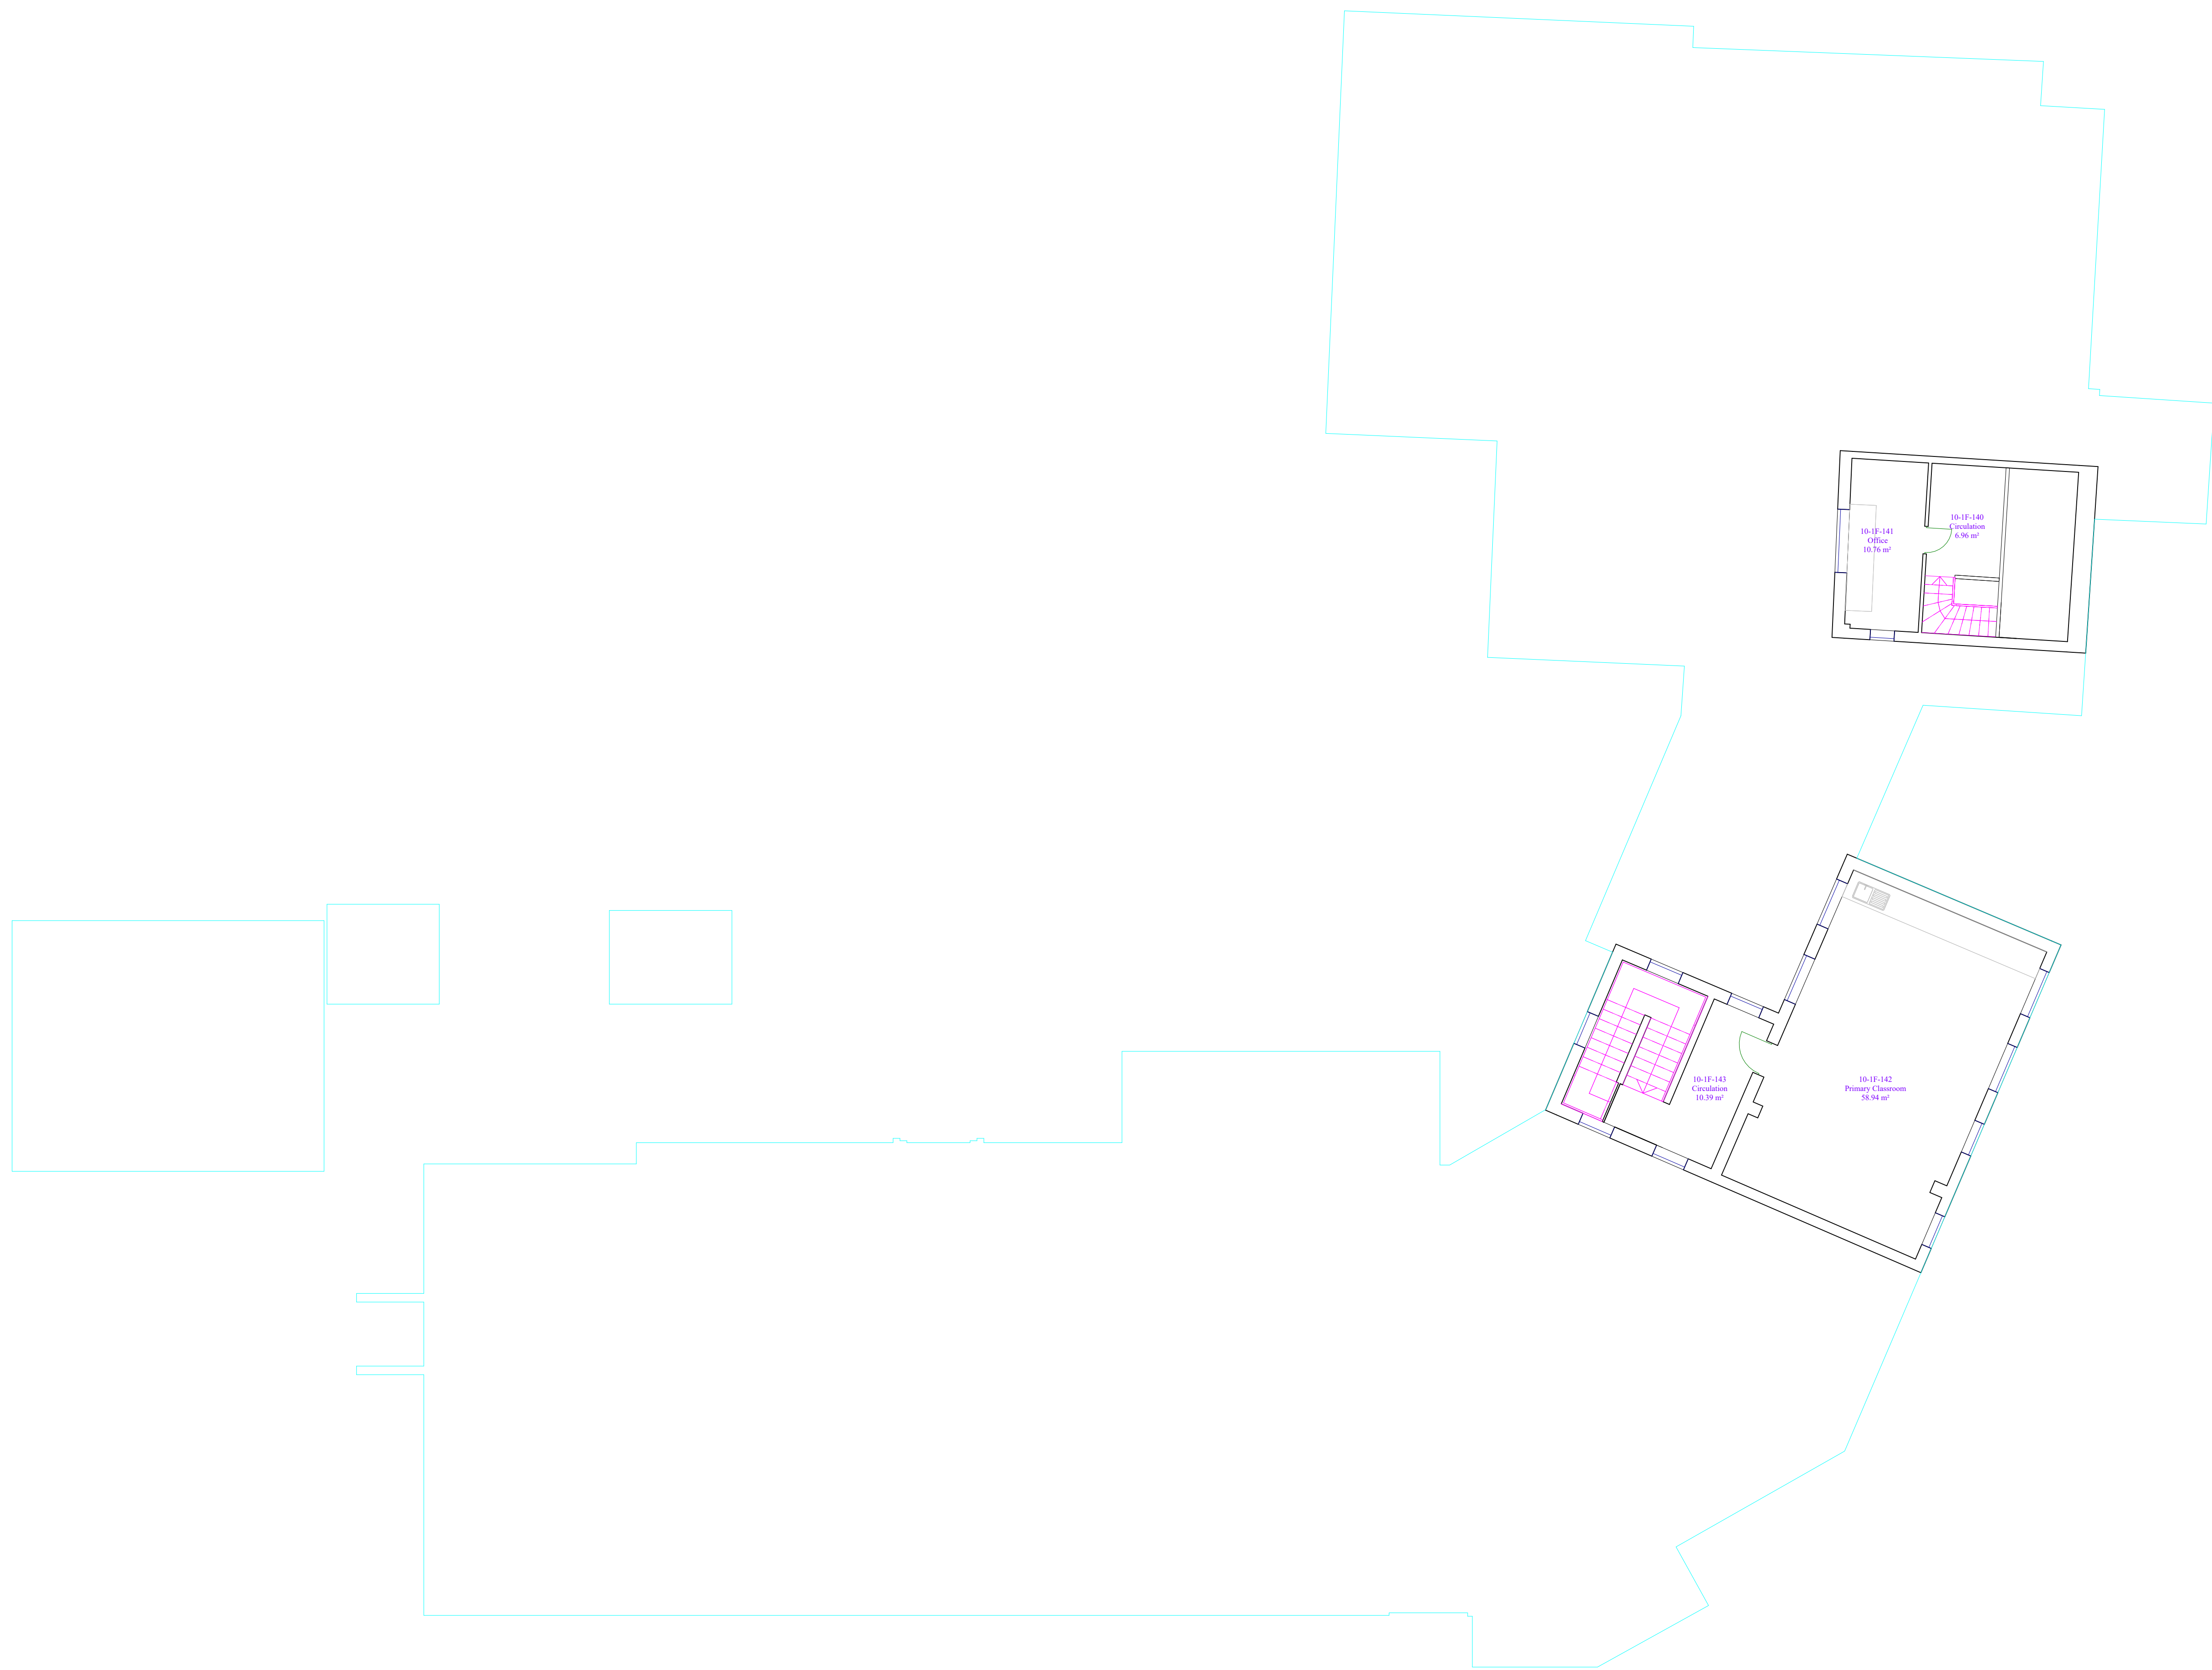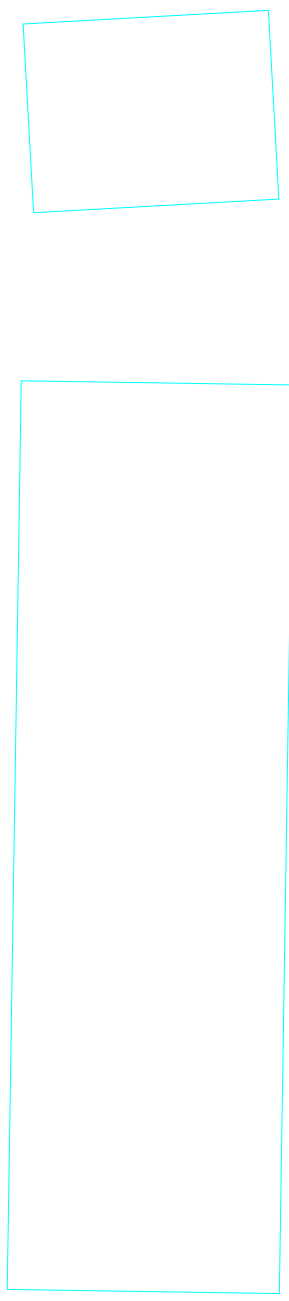

School
Property
Matters

01253 376376
info@schoolpropertymatters.co.uk
www.schoolpropertymatters.co.uk


Client	The Howard Partnership Trust
Building	St Lawrence Primary School
Address	Lower Road, Effingham, Leatherhead, KT24 5JP

Scale	1 : 100
Revision	A
Date	06/12/2024



Sheet Floor Plan (First Floor)

This plan and associated data has been produced by School Property Matters Limited on behalf of The Howard Partnership Trust. The graphical elements are representations only and the data held within collected from a range of sources believed to be correct at the time of issue. Liability for errors is limited to the contract value for creating or updating the data.

© Copyright School Property Matters Limited 2024

 

 School Property Matters 01253 376376 info@schoolpropertymatters.co.uk www.schoolpropertymatters.co.uk	Client	The Howard Partnership Trust	Scale	1 : 100	Sheet	Block Plan (Ground Floor)	This plan and associated data has been produced by School Property Matters Limited on behalf of The Howard Partnership Trust. The graphical elements are representations only and the data held within collected from a range of sources believed to be correct at the time of issue. Liability for errors is limited to the contract value for creating or updating the data.	© Copyright School Property Matters Limited 2024
	Building	St Lawrence Primary School	Revision	A				
	Address	Lower Road, Effingham, Leatherhead, KT24 5JP	Date	06/12/2024				

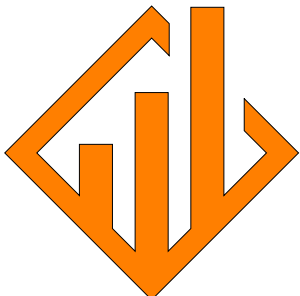 

**School
Property
Matters**

01253 376376
info@schoolpropertymatters.co.uk
www.schoolpropertymatters.co.uk




Client	The Howard Partnership Trust
Building	St Lawrence Primary School
Address	Lower Road, Effingham, Leatherhead, KT24 5JP

Scale	1 : 100
Revision	A
Date	06/12/2024

Sheet Block Plan (First Floor)

This plan and associated data has been produced by School Property Matters Limited on behalf of The Howard Partnership Trust. The graphical elements are representations only and the data held within collected from a range of sources believed to be correct at the time of issue. Liability for errors is limited to the contract value for creating or updating the data.

© Copyright School Property Matters Limited 2024

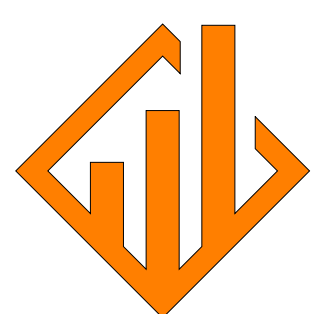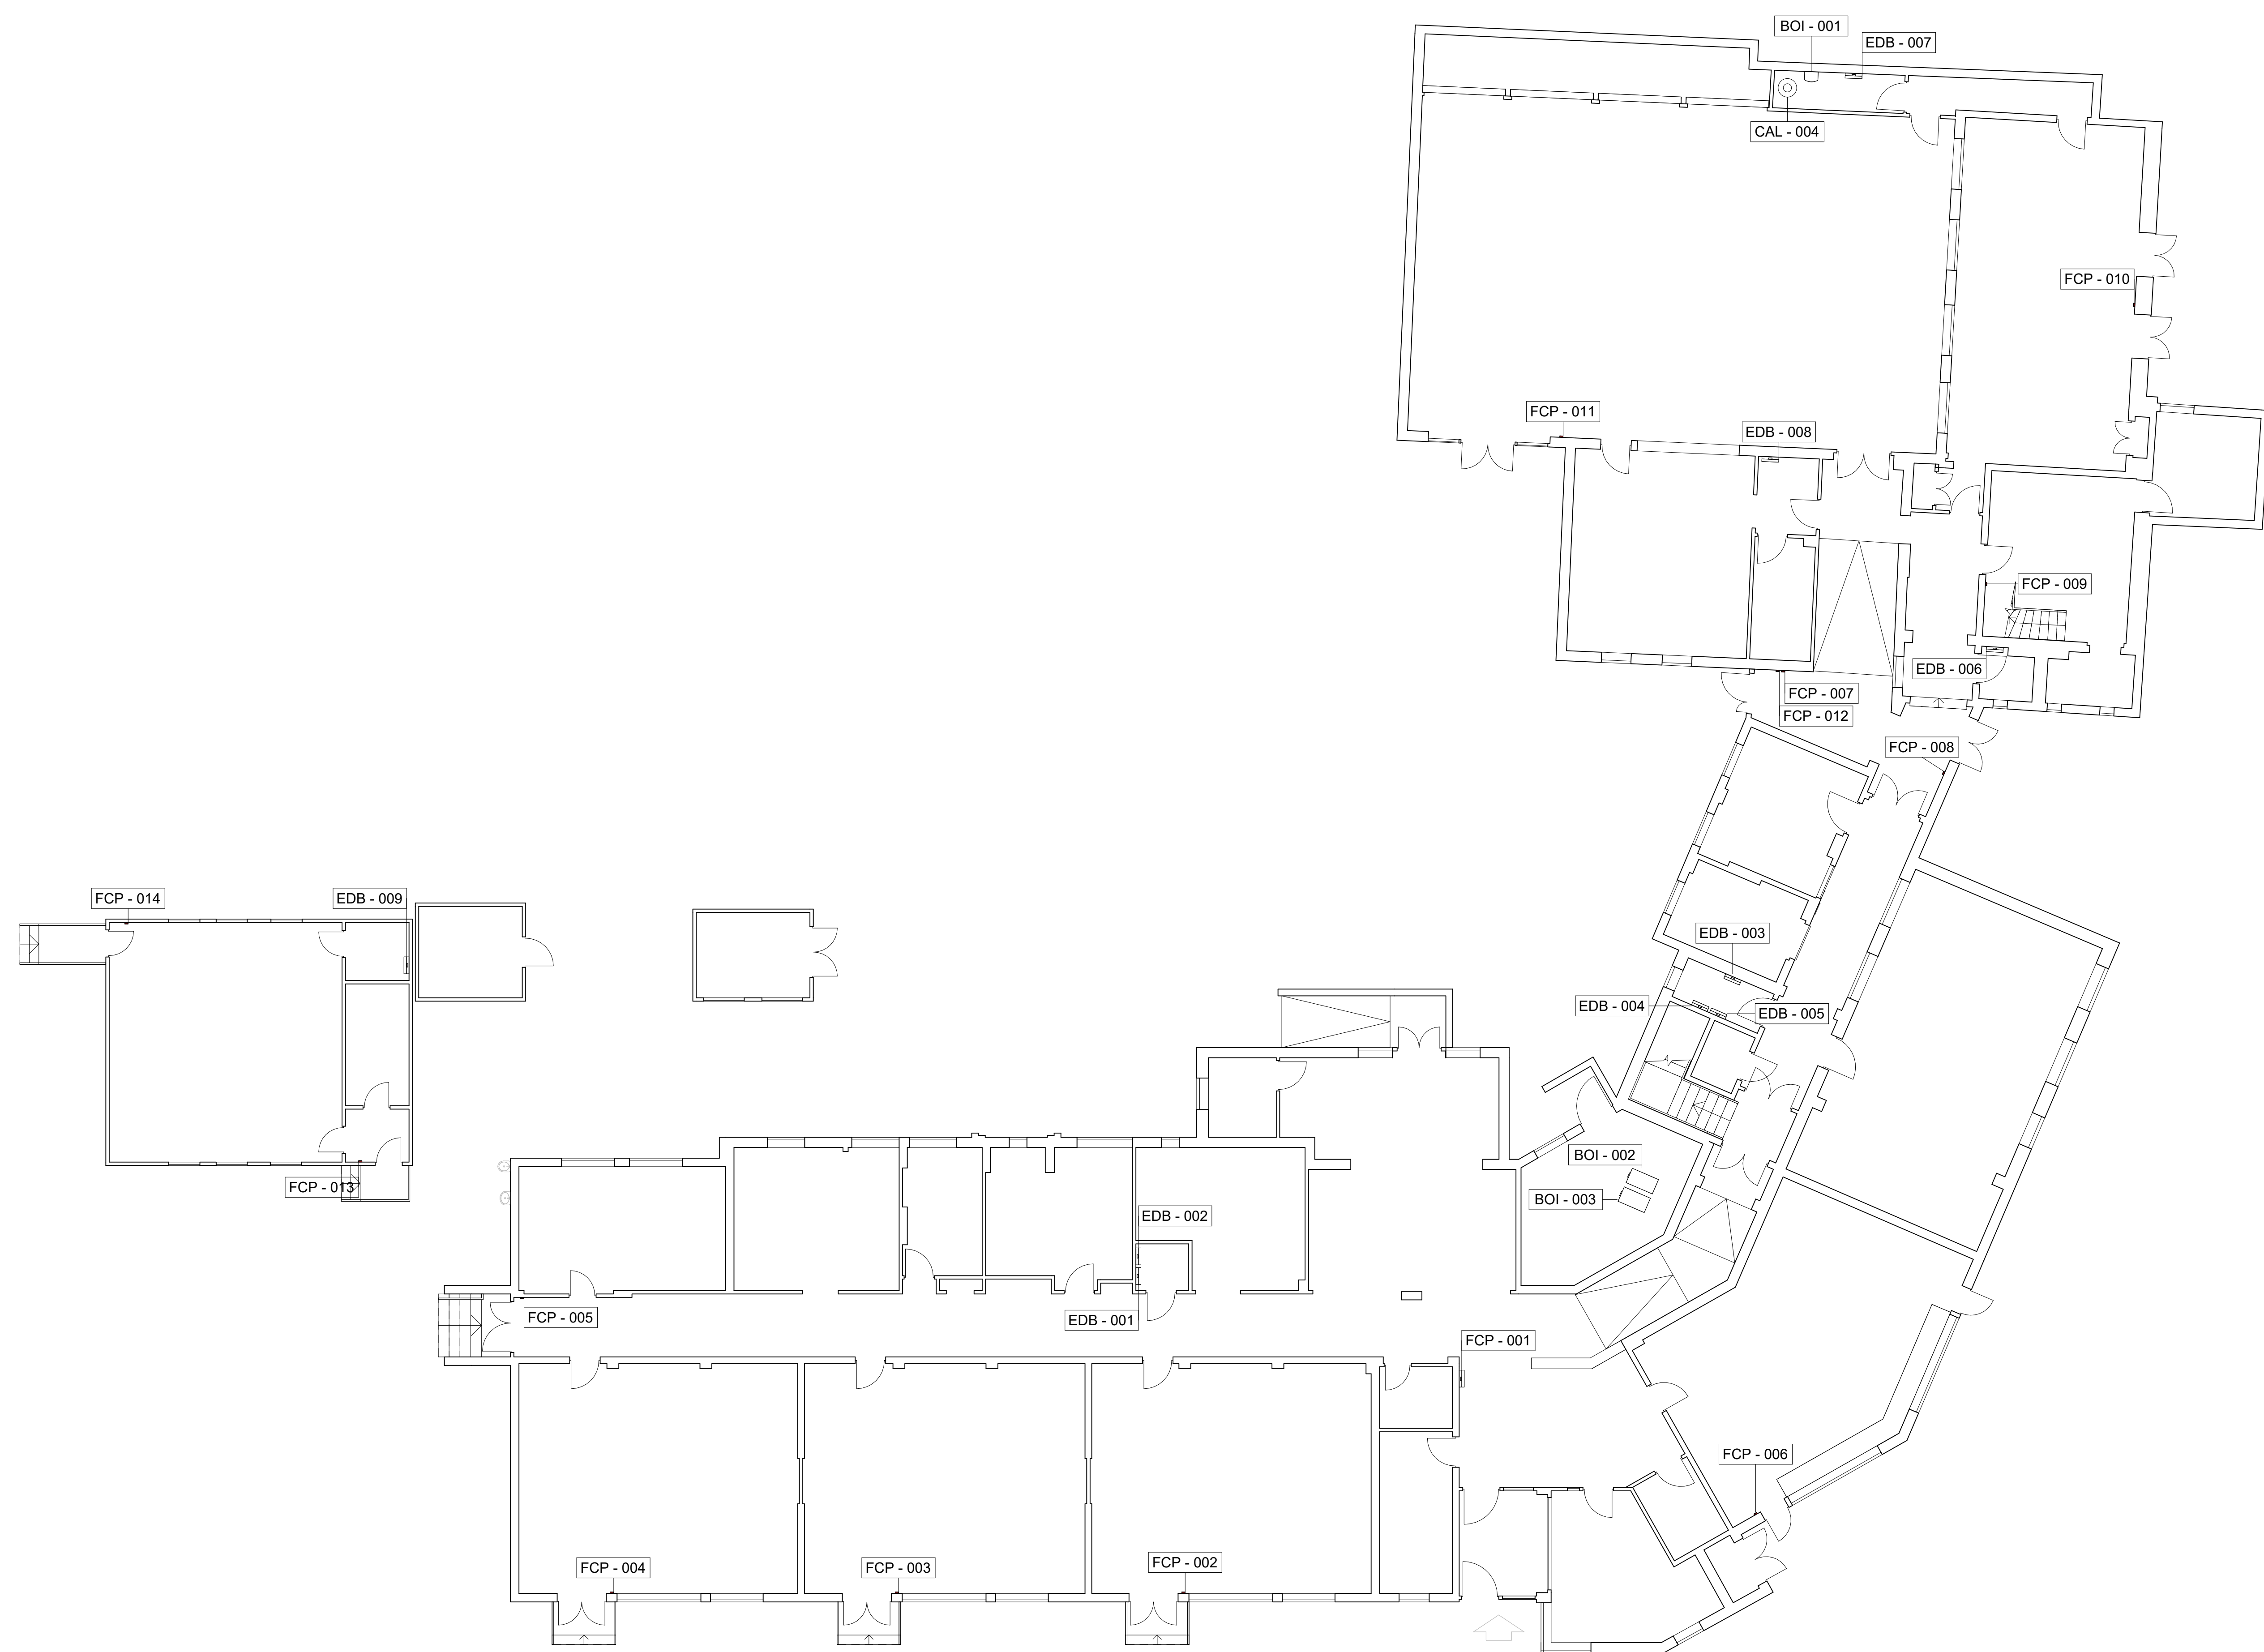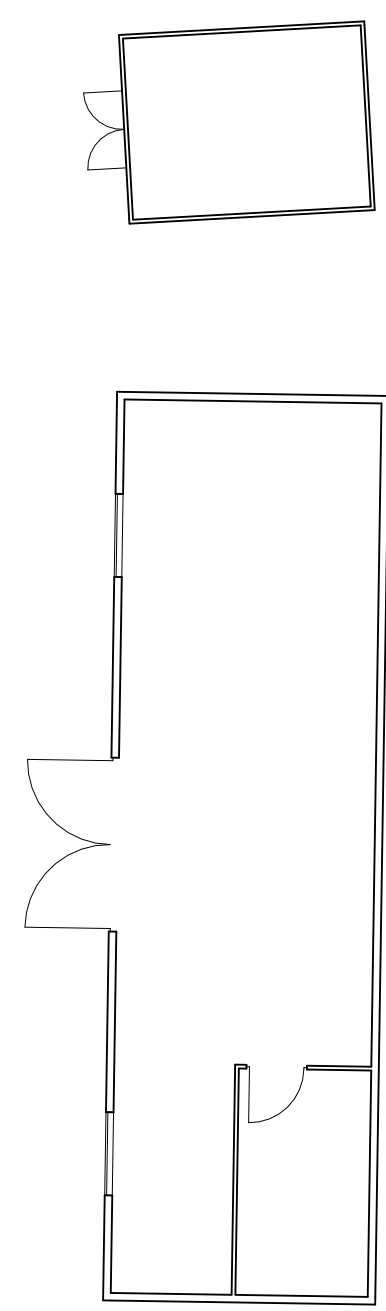

**School
Property
Matters**

01253 376376
info@schoolpropertymatters.co.uk
www.schoolpropertymatters.co.uk

Client	The Howard Partnership Trust
Building	St Lawrence Primary School
Address	Lower Road, Effingham, Leatherhead, KT24 5JP

Scale	1 : 100
Revision	A
Date	06/12/2024

Sheet **Asset Plan (Ground Floor)**

This plan and associated data has been produced by School Property Matters Limited on behalf of The Howard Partnership Trust. The graphical elements are representations only and the data held within collected from a range of sources believed to be correct at the time of issue. Liability for errors is limited to the contract value for creating or updating the data.

© Copyright School Property Matters Limited 2024

